1 IF IN DOUBT - ASK
2 DO NOT SCALE OFF THIS DRAWING
3 ALL DIMENSIONS ARE TO BE VERIFIED ON SITE BY THE CONTRACTOR AND ANY DESCREPANCIES REPORTED TO THE ARCHITECT BEFORE CONSTRUCTION
4 THIS DRAWING IS TO REPLACE THE PREVIOUSLY ISSUED DRAWING
5 COPYRIGHT OF THIS DRAWING REMAINS WITH THE ARCHITECT

No.	Date	Revision
-	-	-

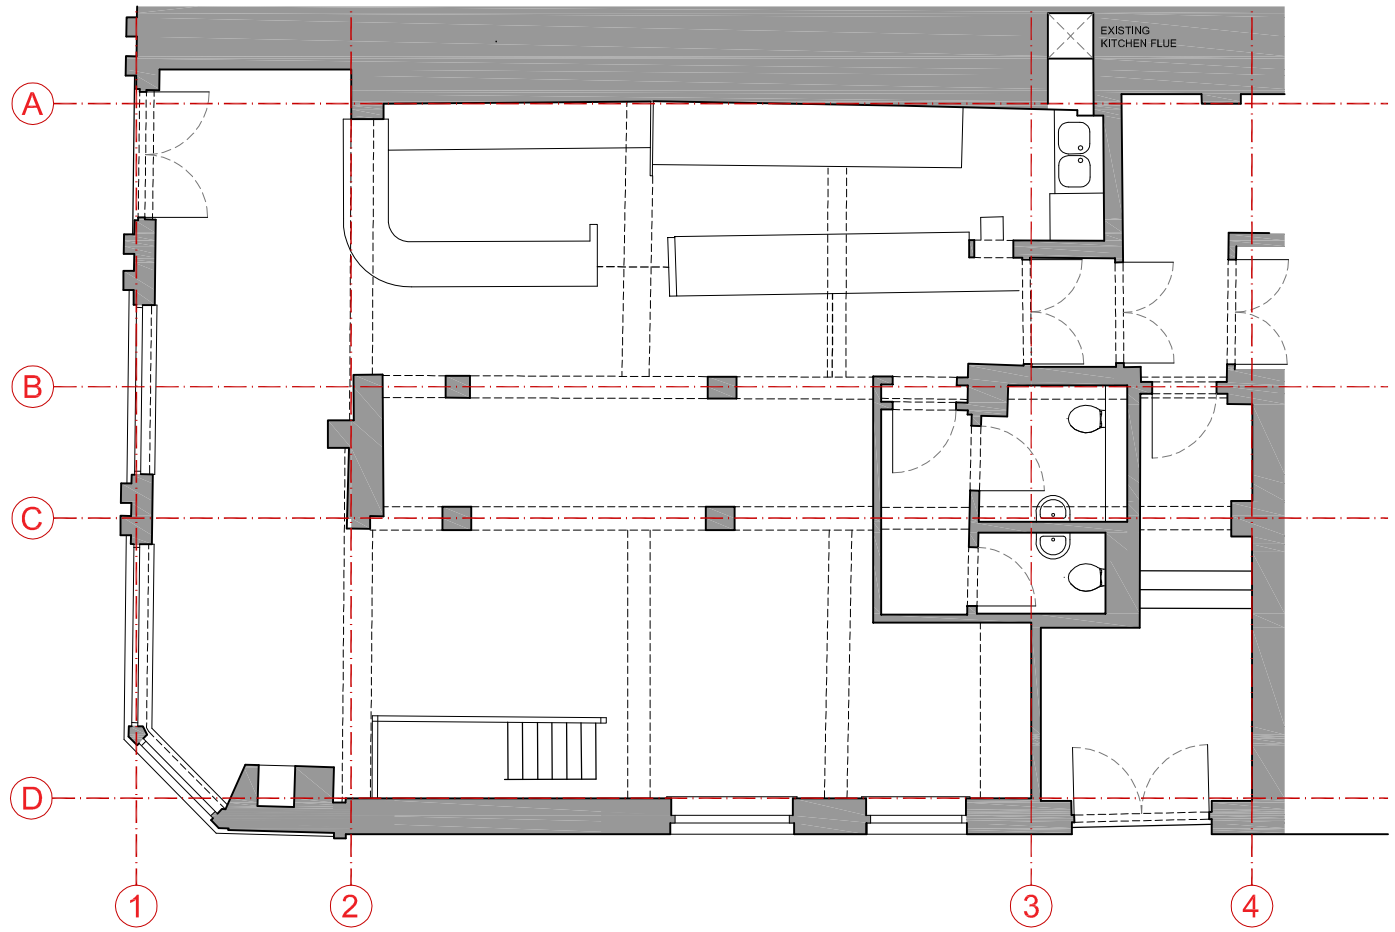

EXISTING GROUND FLOOR PLAN

TOTAL INTERNAL GROSS AREA: 115 SQM

METERS 0 1 2 3 4 5 SCALE 1:100

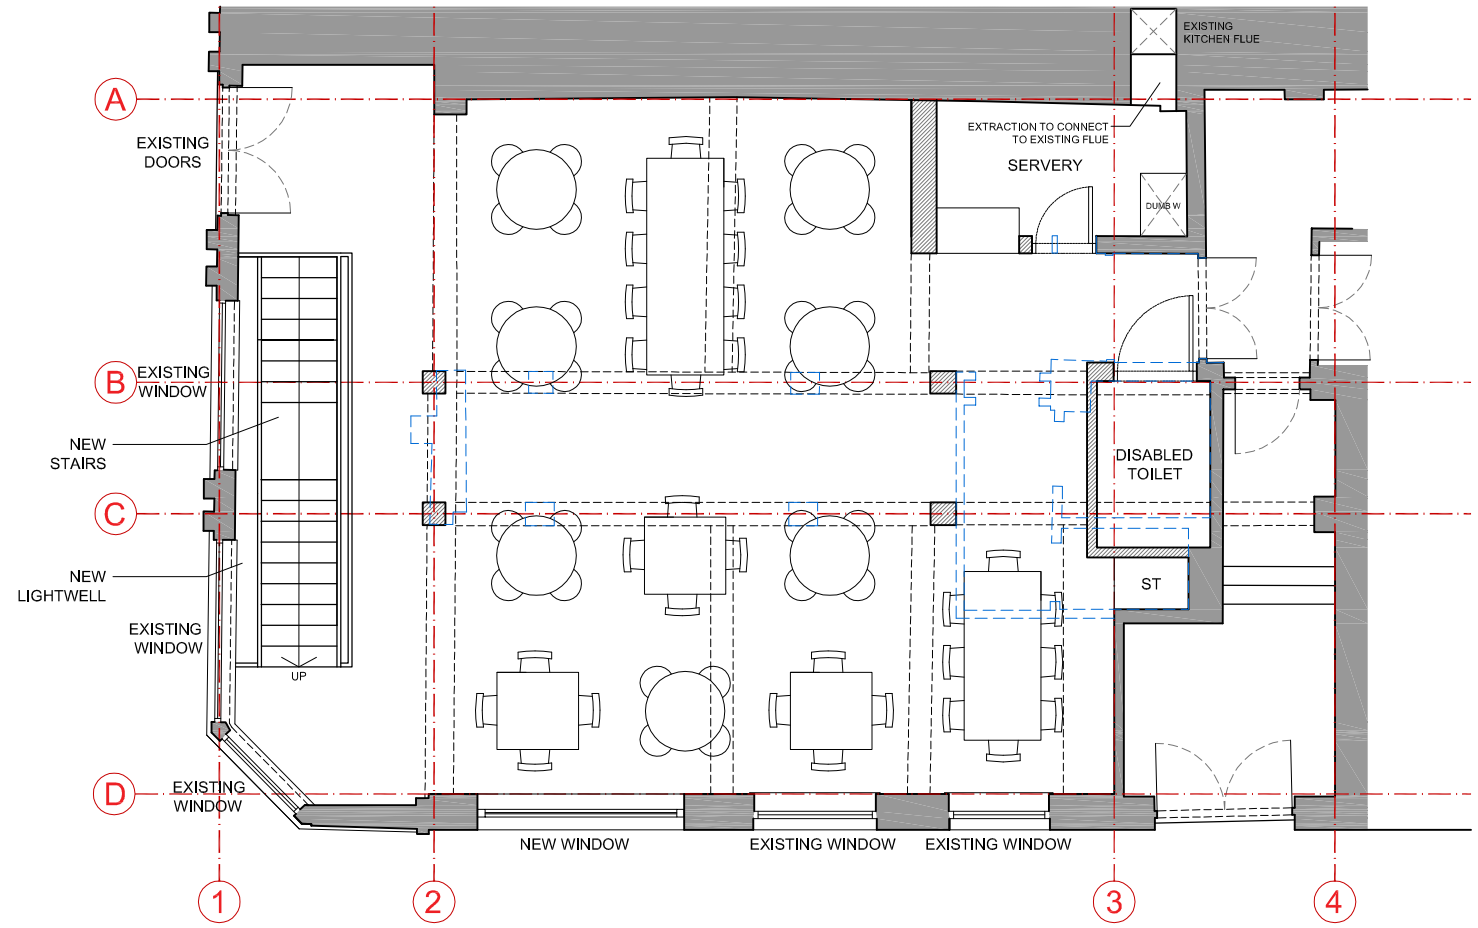

PROPOSED GROUND FLOOR PLAN

TOTAL INTERNAL GROSS AREA: 115 SQM

METERS 0 1 2 3 4 5 SCALE 1:100

NOTE:
Furnished layouts and Internal arrangements for illustrative purposes only.

N

MITTELMAN ASSOCIATES LLP
C22A PARKHALL ESTATE
40 MARTELL ROAD LONDON SE21 8EN
TEL 020 8766 6400 FAX 020 8655 7043
e-mail: info@mittelman.co.uk
ARCHITECTURE

Stage: Planning	
Project: Suna House 128-130 Curtain Road	
Client: Leamington Holdings Inc	
Drawing Title: EXIST. & PROP. GROUND FLOOR	
Scale: 1:100 @ A3	Project No.: 2019 - 734
Date: JULY 2019	Drawing No.: PL02 Rev.: -

N:\Projects - Current\2019-734 Suna House Basement\2019 DEVELOPMENT - DRAWINGS\MITTELMAN\PROPOSED\CAD\PLANNING\PLANNING.dwg
LOCATION